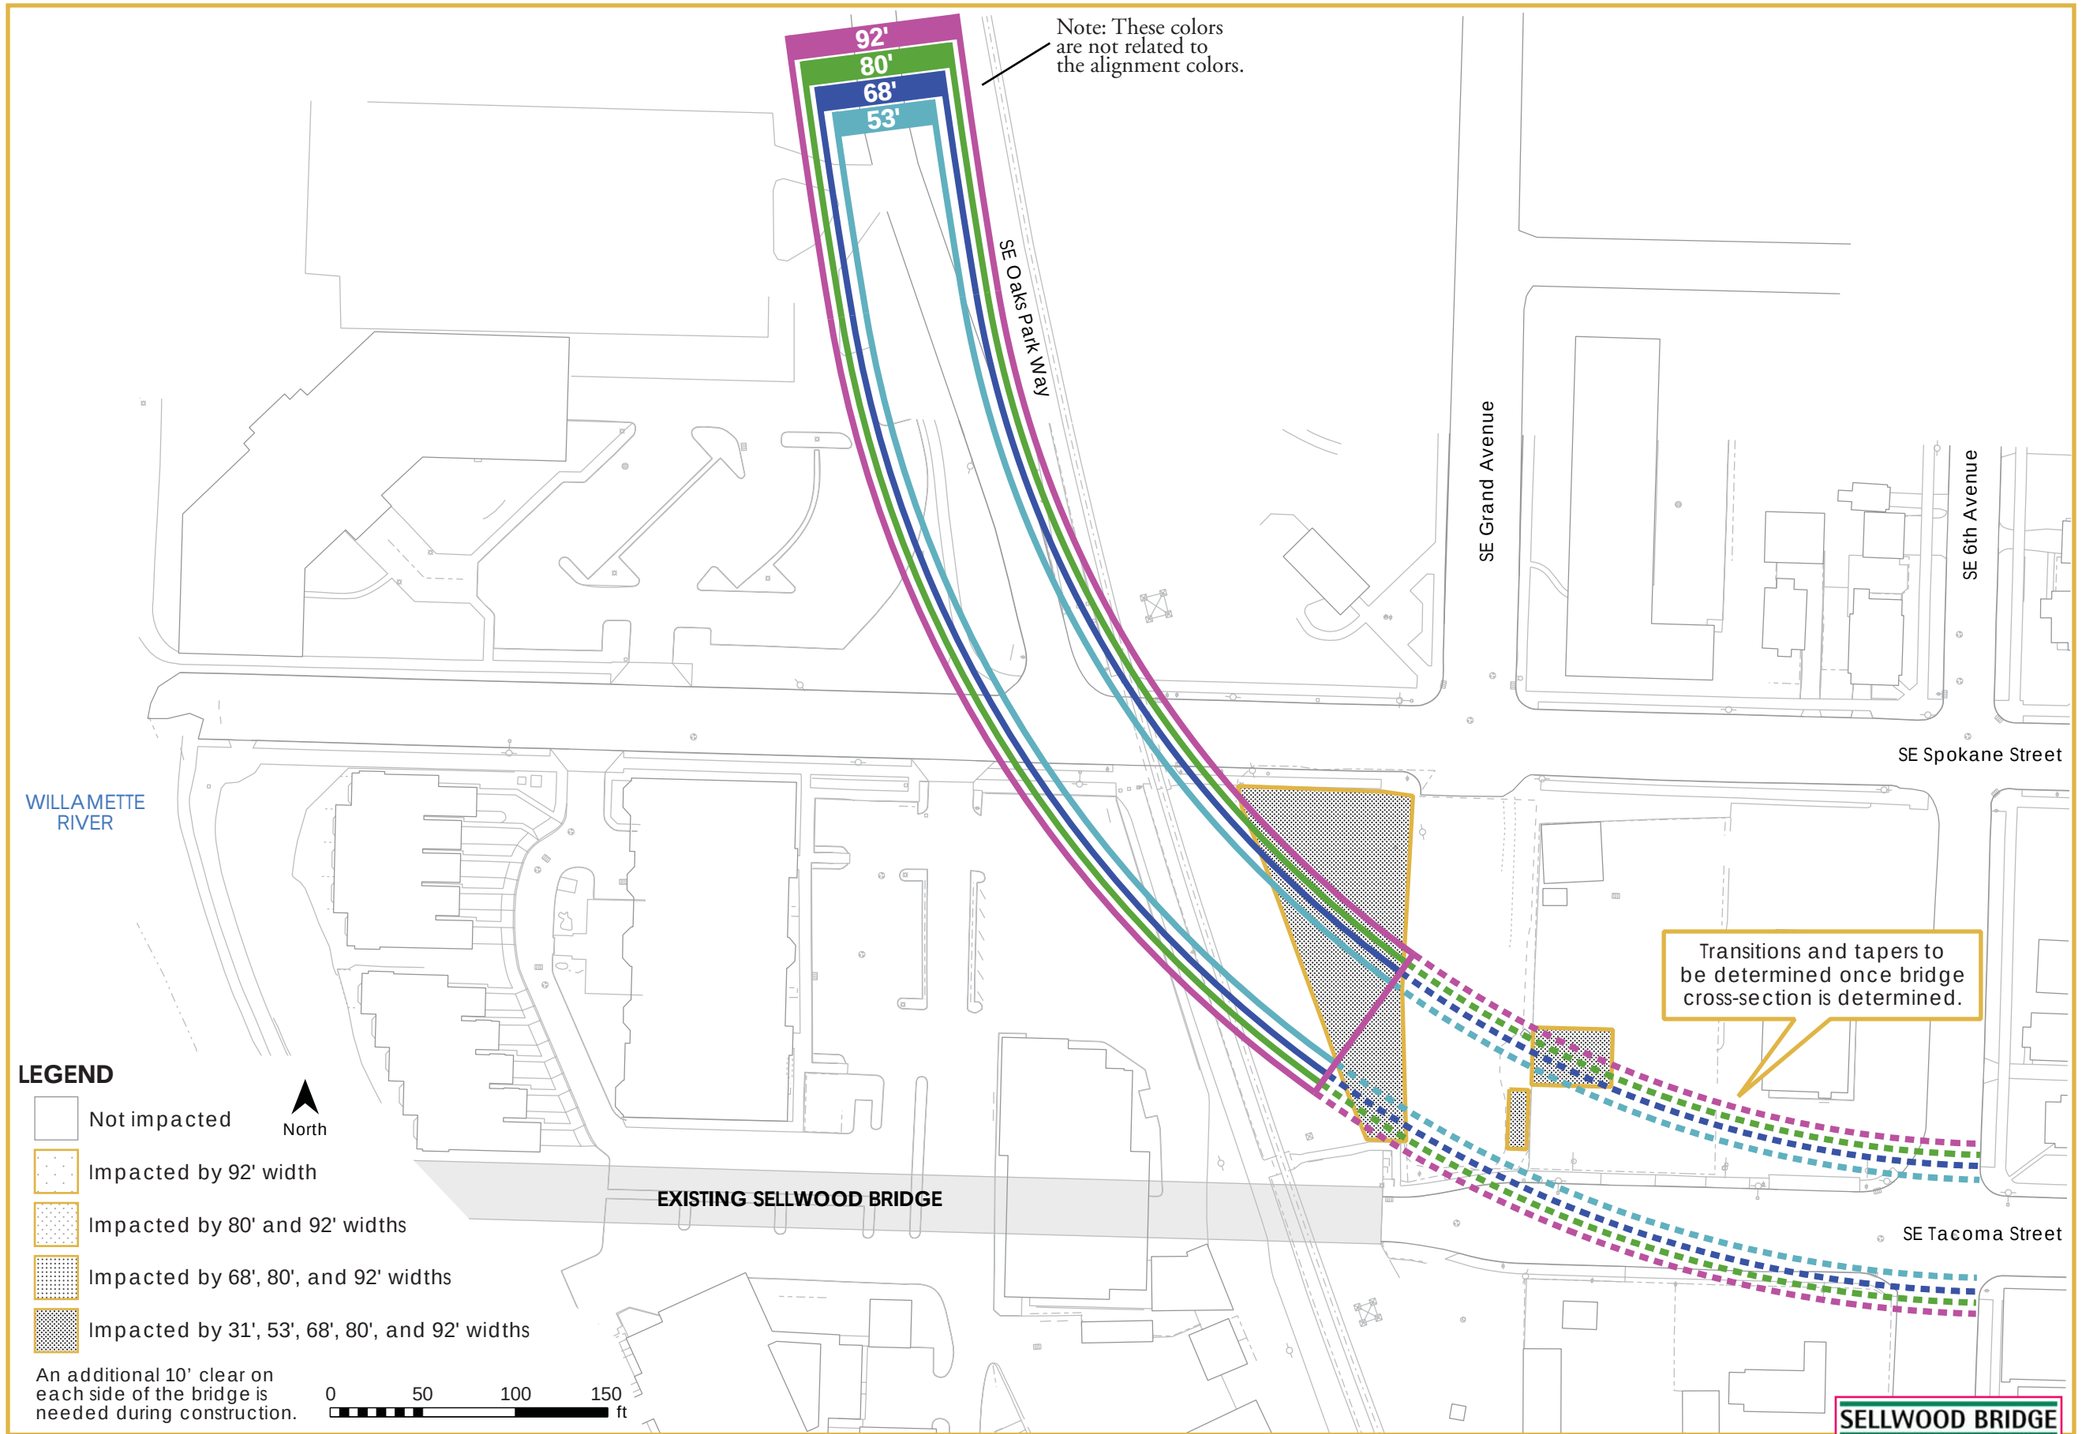

Eastside Impacts
Gold Alignment Footprint

SELLWOOD BRIDGE Project
MULTNOMAH COUNTY

T022007002PDX 346242.A1.08.04.02 4/12/07 kw